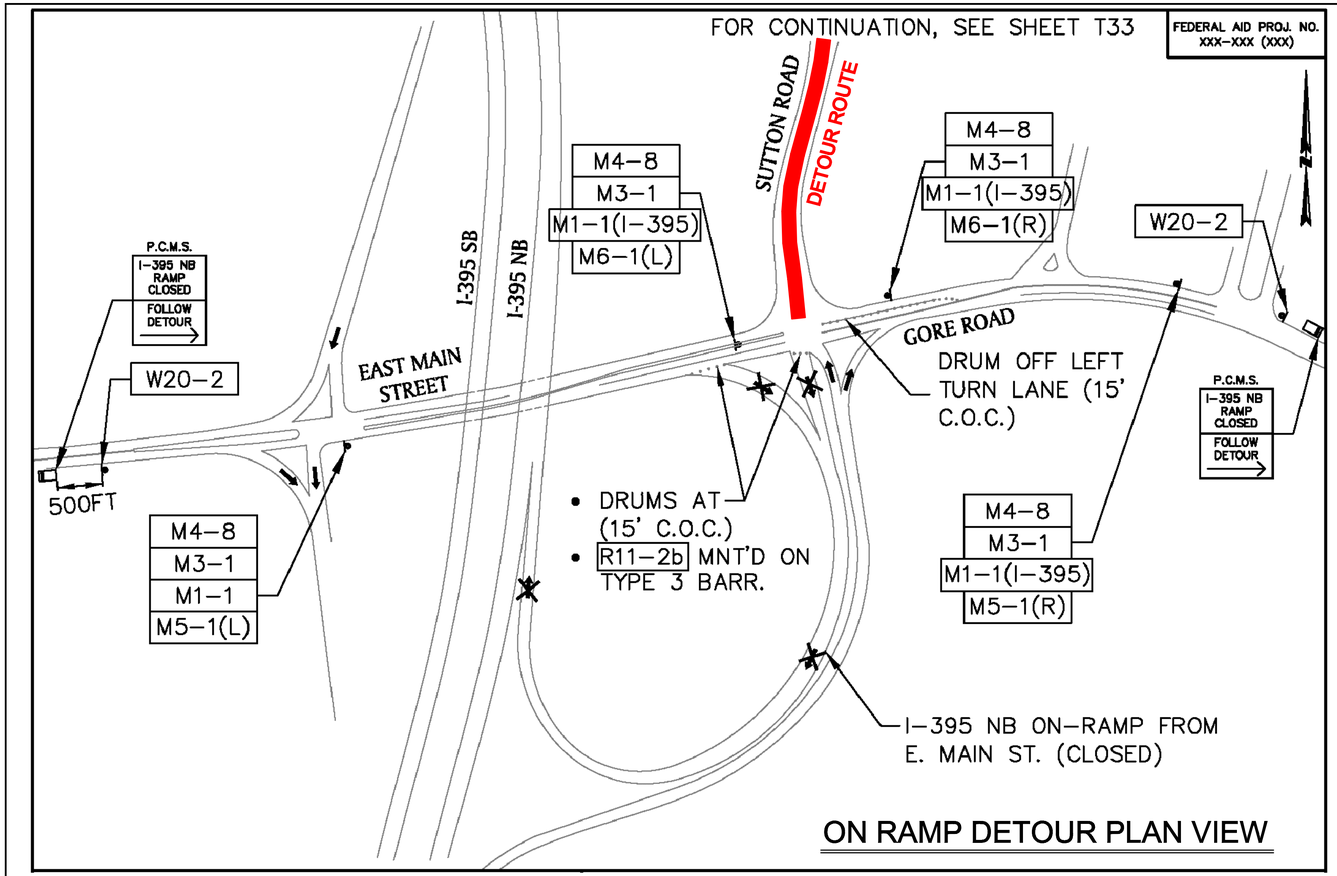

ON RAMP DETOUR PLAN VIEW

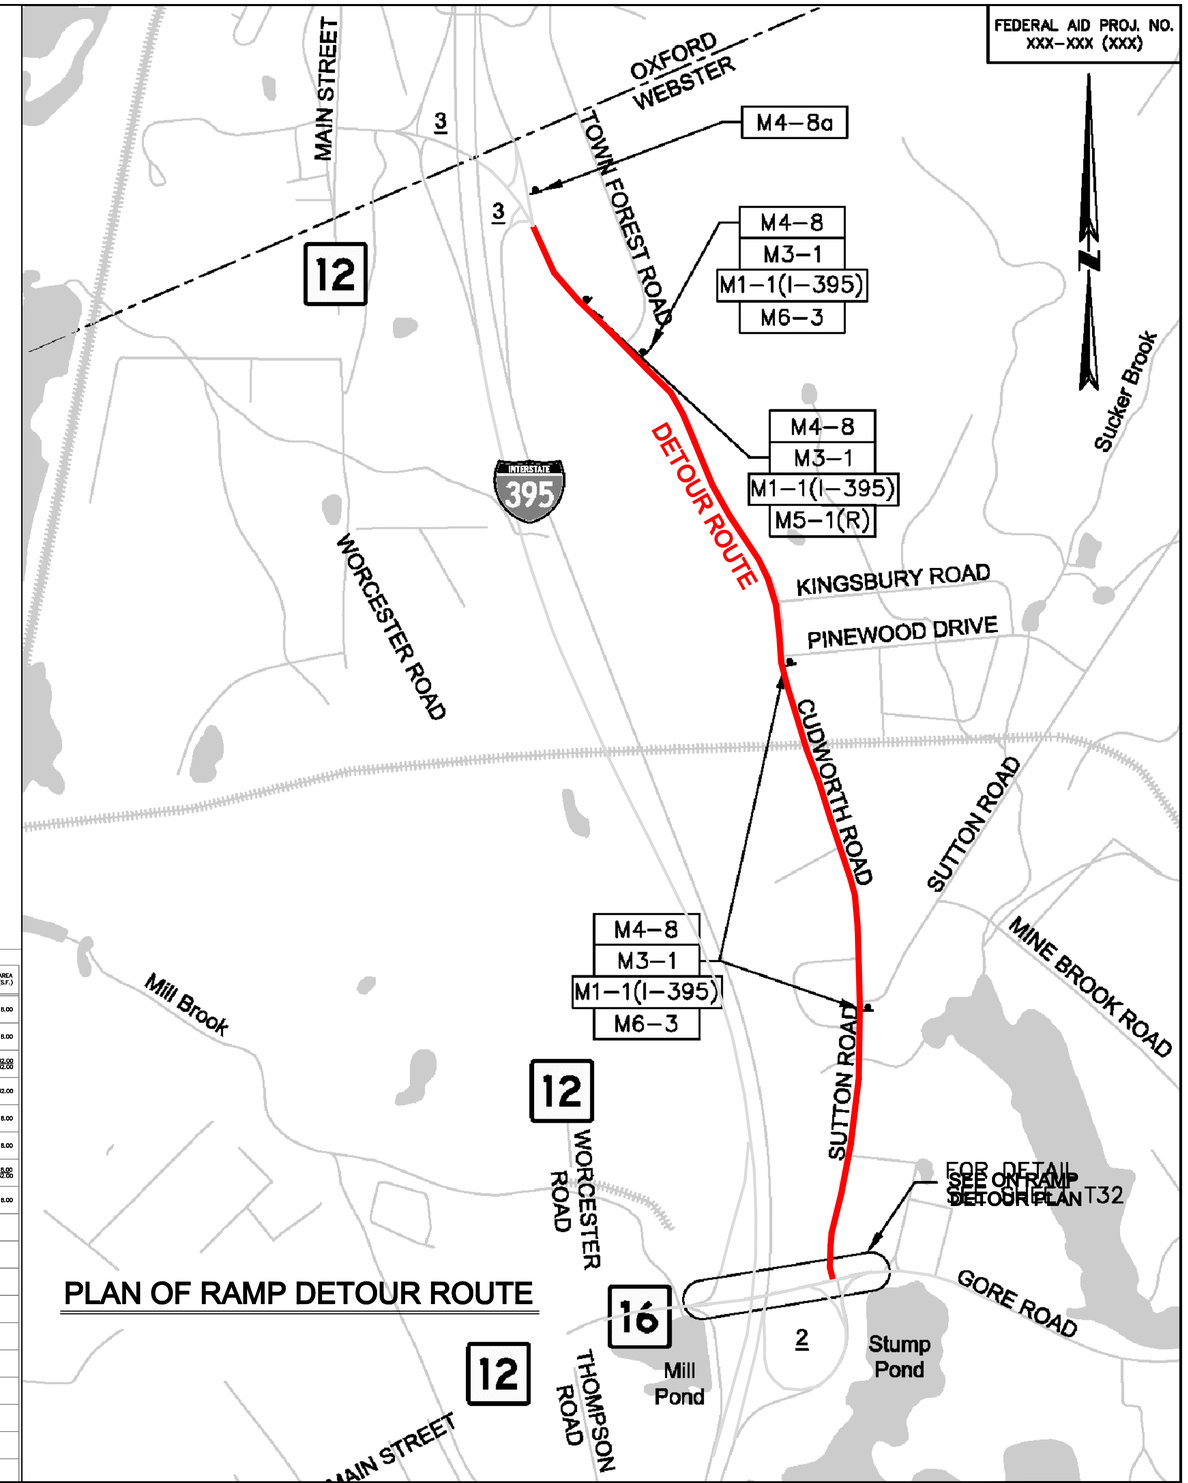

PLAN OF RAMP DETOUR ROUTE

LIST OF SIGNS AVAILABLE PER STATE CONTRACT

TRAFFIC SIGN SUMMARY

IDENTIFICATION NUMBER	SIZE OF SIGN WIDTH (in)	SIZE OF SIGN HEIGHT (in)	TEXT	TEXT DIMENSIONS (in) LETTER HEIGHT	TEXT DIMENSIONS (in) VERTICAL SPACING	TEXT DIMENSIONS (in) ARROW RTE. MKR.	NUMBER OF SIGNS REQUIRED	COLOR BACK-GROUND	COLOR LEGEND	COLOR BORDER	POST SIZE AND NUMBER REQUIRED	UNIT AREA (S.F.)	AREA (S.F.)
E5-1	48	36	EXIT	SEE MASSDOT STANDARDS			2	SEE MASSDOT STANDARDS			P-5	12.00	24.00
E5-2	48	36	EXIT OPEN	SEE 2003 M.U.T.C.D.			2	SEE 2003 M.U.T.C.D.			P-5	12.00	24.00
G20-1	48/36	24/18	ROAD WORK NEXT 2 MILES				2/6				P-5	8.00/4.50	16.00/36.00
G20-2	48/36	24/18	END ROAD WORK				2/6				P-5	8.00/4.50	16.00/36.00
M1-1 (I-395)	45	36	ELEVATED 395				8				P-5	11.25	90.00
M3-1	24	12	NORTH				7				P-5	2.00	14.00
M4-8	24	12	DETOUR				9				P-5	2.00	18.00
M4-8a	24	18	END DETOUR				X				P-5	XX.XX	XX.XX
M5-1(R,L)	21	15					1/2				P-5	2.19/2.19	2.19/4.38
M6-1(R,L)	21	15					1/1				P-5	2.19/2.19	2.19/2.19
M6-3	21	15					4				P-5	2.19	8.76
MAINT-6	48	60	FINAL 3 FLASHES AFTER LAST VEH. WILL WAIT				2				P-5	20.00	40.00
MAINT-5a	48	36	FLASH. IN PROGRESS AHEAD LANE CLOSED				2				P-5	12.00	24.00
R1-2	36 X 36 X 36		YIELD				1				P-5	9.00	9.00
R2-10A	48/48	48/36	NEW YORK FORM OVERLAID	SEE MASSDOT STANDARDS			4/8	SEE MASSDOT STANDARDS			P-5	20.00/12.00	80.00/96.00
R4-7	24	30		SEE 2003 M.U.T.C.D.			2	SEE 2003 M.U.T.C.D.			P-5	5.00	10.00
R9-9	24	12	SIDEWALK CLOSED				2				P-5	2.00	4.00
R9-11a	24	12	SIDEWALK CLOSED USE OTHER SIDE				2				P-5	2.00	4.00

TRAFFIC SIGN SUMMARY

IDENTIFICATION NUMBER	SIZE OF SIGN WIDTH (in)	SIZE OF SIGN HEIGHT (in)	TEXT	TEXT DIMENSIONS (in) LETTER HEIGHT	TEXT DIMENSIONS (in) VERTICAL SPACING	TEXT DIMENSIONS (in) ARROW RTE. MKR.	NUMBER OF SIGNS REQUIRED	COLOR BACK-GROUND	COLOR LEGEND	COLOR BORDER	POST SIZE AND NUMBER REQUIRED	UNIT AREA (S.F.)	AREA (S.F.)
R11-2b	48	30	RAMP CLOSED	SEE MASSDOT STANDARDS			2	SEE MASSDOT STANDARDS			P-5	10.00	20.00
W1-4L	36	36		SEE 2003 M.U.T.C.D.			2	SEE 2003 M.U.T.C.D.			P-5	9.00	18.00
W1-4R	36	36					2				P-5	9.00	18.00
W1-6aR	48	48					2				P-5	16.00	32.00
W3-2	36	36					2				P-5	9.00	18.00
W4-1R	48	48					2				P-5	16.00	32.00
W4-2R/L	48/48	48/48					2/2				P-5	16.00/16.00	32.00/32.00
W4-3R/L	48/48	48/48					1/1				P-5	16.00/16.00	16.00/16.00
W5-1	36	36	RAIL ROAD CROSSING				2				P-5	9.00	18.00
W6-1	48	48	BUMP				2				P-5	16.00	32.00
W8-3	48	48	PAVEMENT ENDS				2				P-5	16.00	32.00
W8-8	48	48	ROUGH ROAD				2				P-5	16.00	32.00
W8-14	48	48	UNPAVED ROAD AHEAD				2				P-5	16.00	32.00
W8-15	48	48	PAVED ROAD AHEAD				2				P-5	16.00	32.00
W9-3aL	48	48					2				P-5	16.00	32.00
W12-1	48	48					1				P-5	16.00	16.00
W20-1 (AHD)	36/48	36/48	ROAD WORK AHEAD				4/4				P-5	9.00/16.00	36.00/64.00
W20-1 (1MI)	48	48	ROAD WORK 1 MILE				2				P-5	16.00	32.00

TRAFFIC SIGN SUMMARY

IDENTIFICATION NUMBER	SIZE OF SIGN WIDTH (in)	SIZE OF SIGN HEIGHT (in)	TEXT	TEXT DIMENSIONS (in) LETTER HEIGHT	TEXT DIMENSIONS (in) VERTICAL SPACING	TEXT DIMENSIONS (in) ARROW RTE. MKR.	NUMBER OF SIGNS REQUIRED	COLOR BACK-GROUND	COLOR LEGEND	COLOR BORDER	POST SIZE AND NUMBER REQUIRED	UNIT AREA (S.F.)	AREA (S.F.)
W20-2 (AHD)	36	36	BRIDGE WORK	SEE 2003 M.U.T.C.D.			2	SEE 2003 M.U.T.C.D.			P-5	9.00	18.00
W20-4 (AHD)	36	36	ROAD WORK AHEAD				2				P-5	9.00	18.00
W20-5R/L (AHD)	48	48	RIGHT LANE CLOSED / LEFT LANE CLOSED				2/2				P-5	16.00/16.00	32.00/32.00
W20-5c (AHD)	48	48	ROAD WORK AHEAD	SEE MASSDOT STANDARDS			2	SEE MASSDOT STANDARDS			P-5	16.00	32.00
W20-7a	36	36					2				P-5	9.00	18.00
W20-8 (AHD)	36	36	FREQ. STOPS AHEAD				2				P-5	9.00	18.00
W21-5a	36/48	36/48	MAIN ROADWAY	SEE 2003 M.U.T.C.D.			2/4	SEE 2003 M.U.T.C.D.			P-5	9.00/16.00	18.00/32.00
W30-8R	36/48	36/48	SLIPPERY WHEN WET	SEE MASSDOT STANDARDS			2	SEE MASSDOT STANDARDS			P-5	9.00	18.00

CARDI CORP. CONSTRUCTION INDUSTRIES

400 LINCOLN AVENUE WARWICK, RHODE ISLAND 02888

DRAWN BY: N.A.S.
CHECKED:
DATE: 2-2-12
SHEET: 1
OF: 1

NOT TO SCALE

REVISIONS NO.	DATE	BY	REVISIONS NO.	DATE	BY

MASSACHUSETTS INTERSTATE I395
REHABILITATION OF 7 BRIDGES CONTRACT #67022

GORE ROAD ON RAMP DETOUR PLANS
FOR PHASES 1,2 AND 3