Preferred Concept - 10 Scale

March, 2014

8410_Rendering.psd

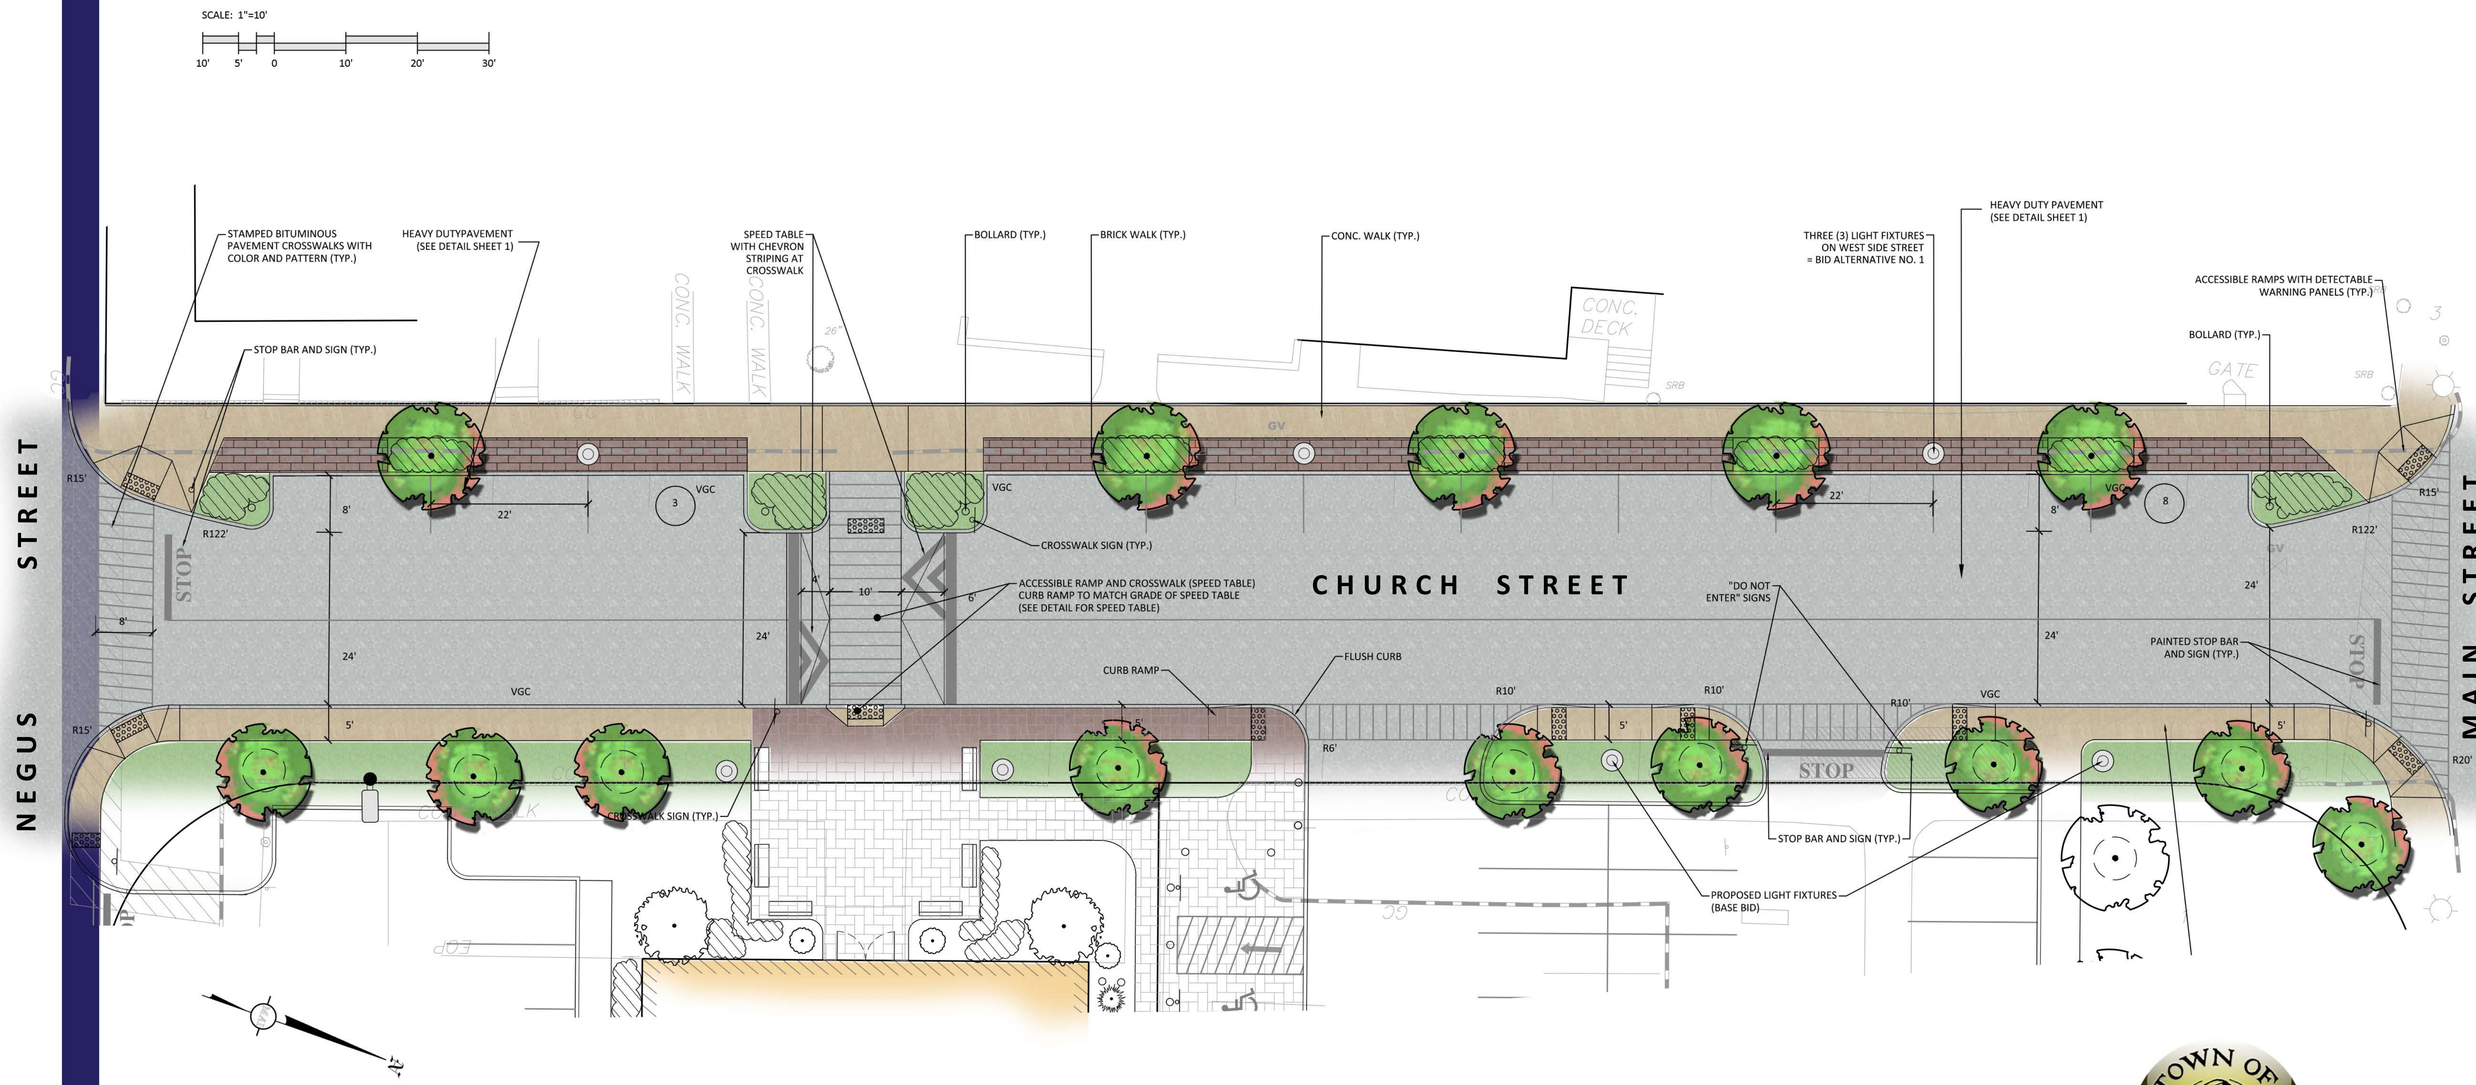

Church Street Reconstruction Project

Church Street - Webster, Massachusetts

MERIDIAN ASSOCIATES

CIVIL ENGINEERING • LAND PLANNING • ARCHITECTURE
LAND SURVEYING • LASER SCANNING

DWG. NO. 8410_PERSPECTIVE