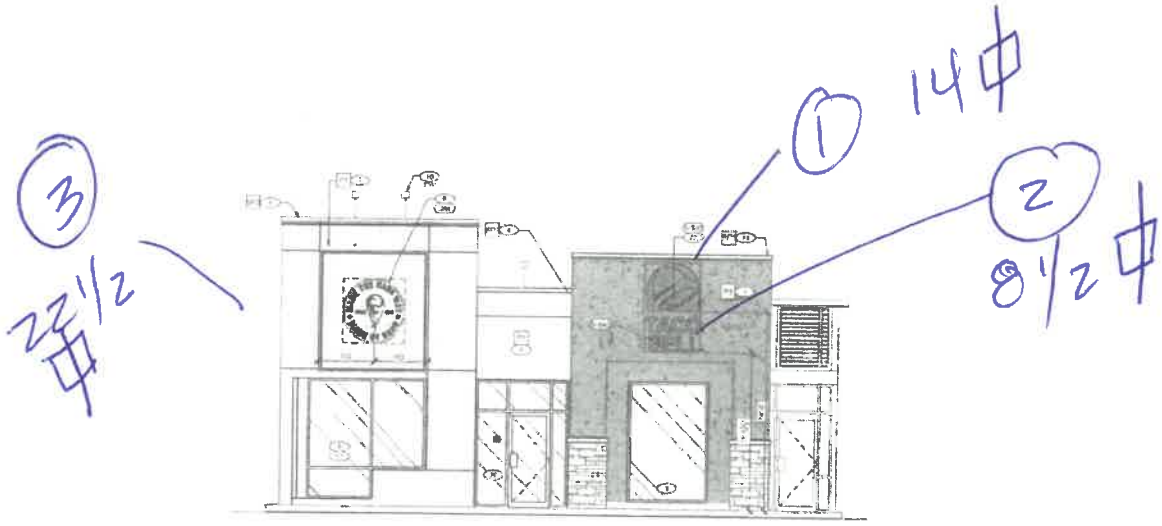


1 - FRONT ELEVATION
Scale: 1/4" = 1'-0"

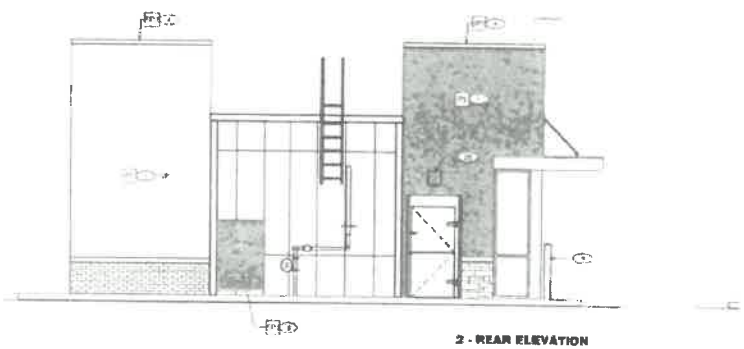

2 - REAR ELEVATION
Scale: 1/4" = 1'-0"

KFC

71 EAST MAIN STREET
WEBSTER, MA 01570

TEMPLATE VERSION
AMERICAN SHOWMAN
TACO BELL EXPLORER
VER-1 DEC 2016

REVISIONS

| Mark | Type | By |
|---|---|---|

PROJECT TITLE
TO AMERICAN SHOWMAN

INCENTIVE SCOPE
71 East Main Street
Webster, Massachusetts 01570

| | |
|---|---|
| SCALE | J029266 |
| DRAWN | 02.12.2019 |

SHEET TITLE
EXTERIOR ELEVATIONS

SHEET NO.
A-2.1

© 2019 Lakeshore Associates Inc.

Proposed

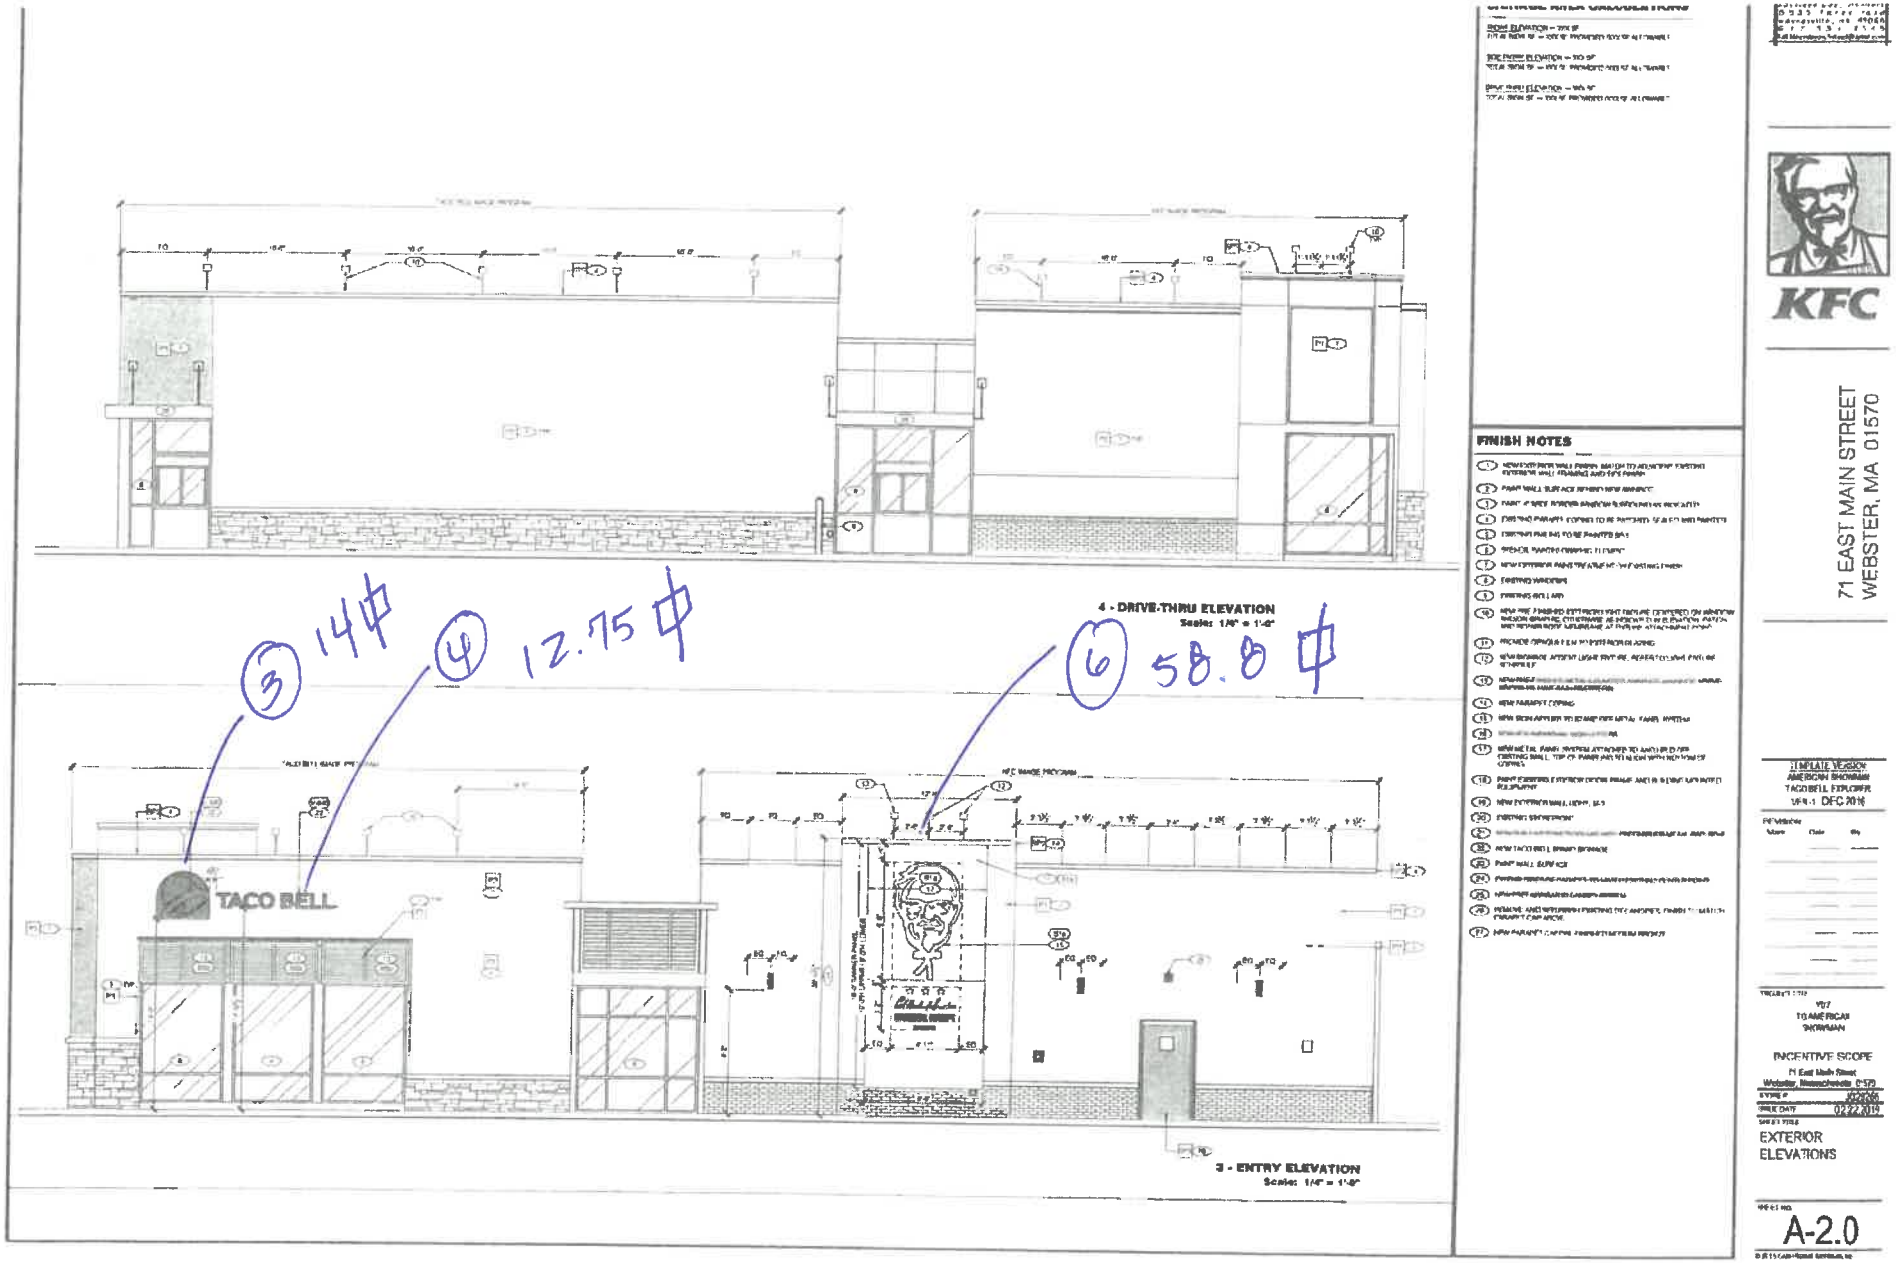


③ 14 ⌀

④ 12.75 ⌀

⑥ 58.8 ⌀

Total Proposed: 387 ⌀

Proposed plus — ⑦ 112 ⌀ x 2 = & 224 ⌀ total 2 face Pylon sign