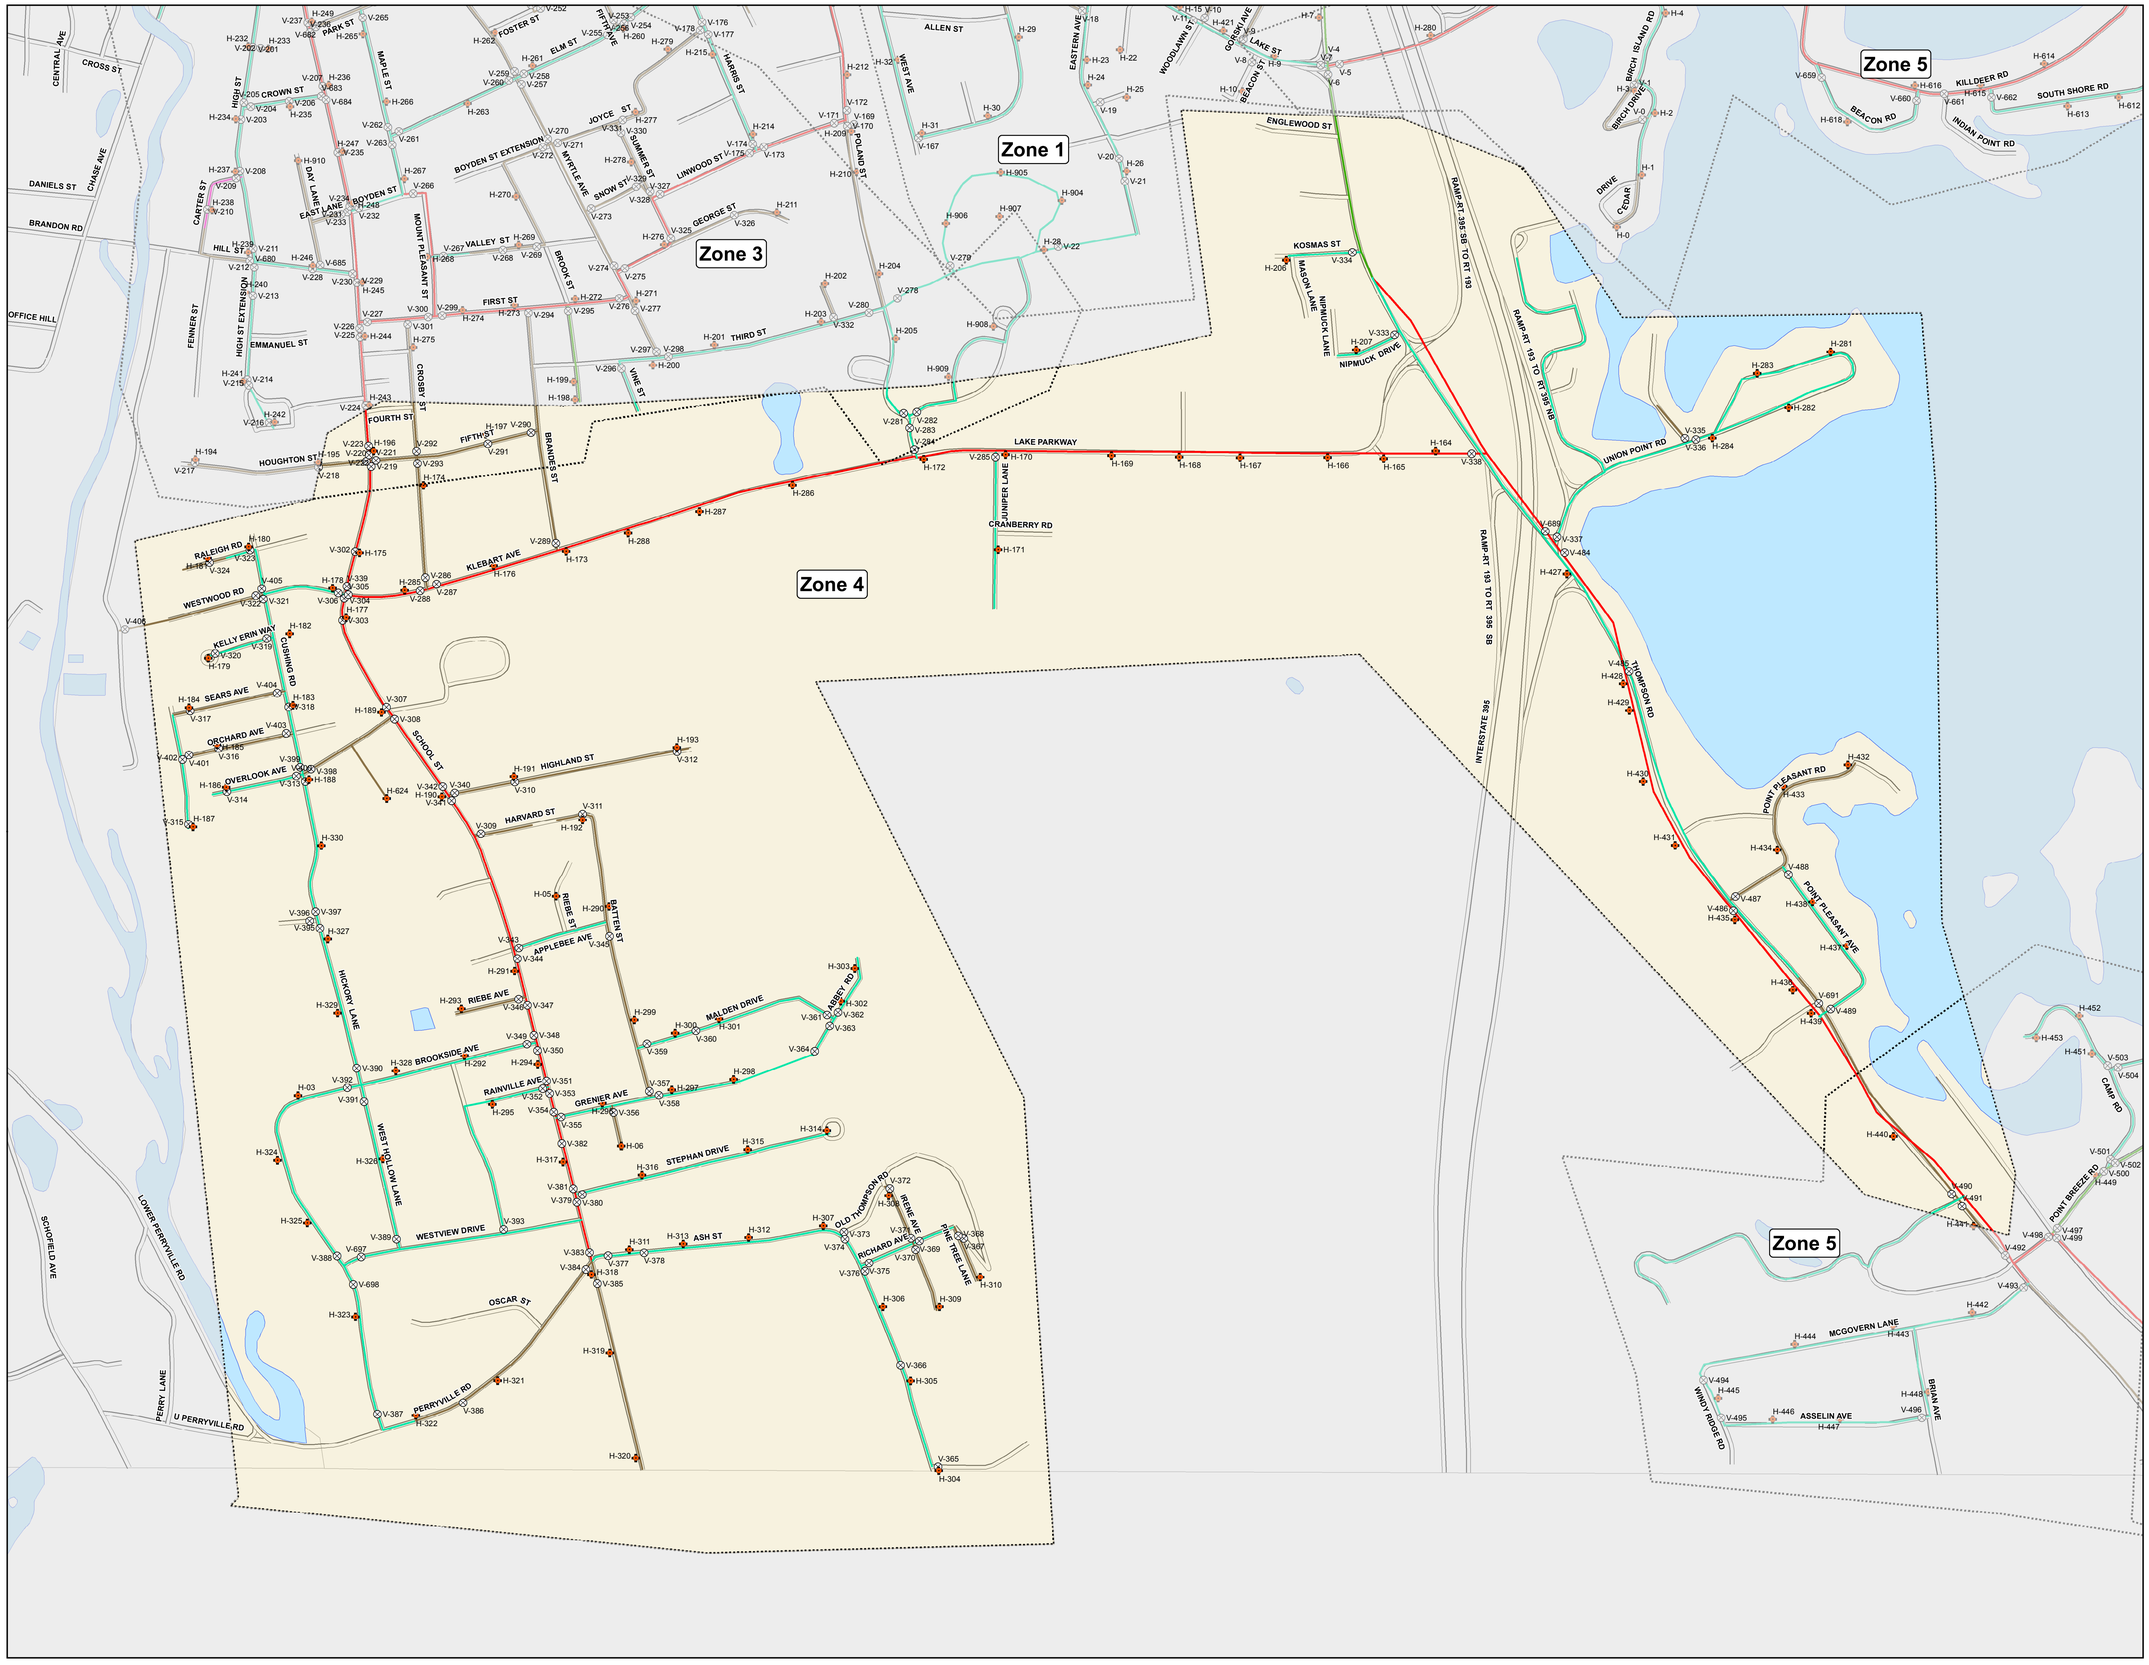

TOWN OF WEBSTER MASSACHUSETTS

Water Distribution System Uni-Directional Flushing Program Flushing Zone 4

LEGEND

- Tanks
- Pump
- Valves
- Hydrants

Water Main Diameter

- 4-Inches & Smaller
- 6-Inch
- 8-Inch
- 10-Inch
- 12-Inch
- 16-Inch
- 20-Inch

Webster Flushing Zones

- Flushing Zone 4
- Zone Boundary

N

0 400 800 1,200

Feet

1 inch equals 400 feet

NOTES

Hydrology & Roads Data provided by MassGIS.

April 2015

Tighe&Bond
Consulting Engineers
Environmental Specialists

Document Path: V:\Projects\W\W2120\Webster_FlushingZones_D_4.mxd

W-2110