PLAN REFERENCE(S):
60-69,926-1,102-26

DEED REFERENCE(S):
59104-241

ASSESSOR REFERENCE(S):
28-D-25

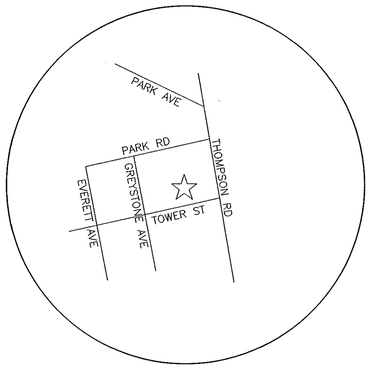

LOCUS MAP
N.T.S.

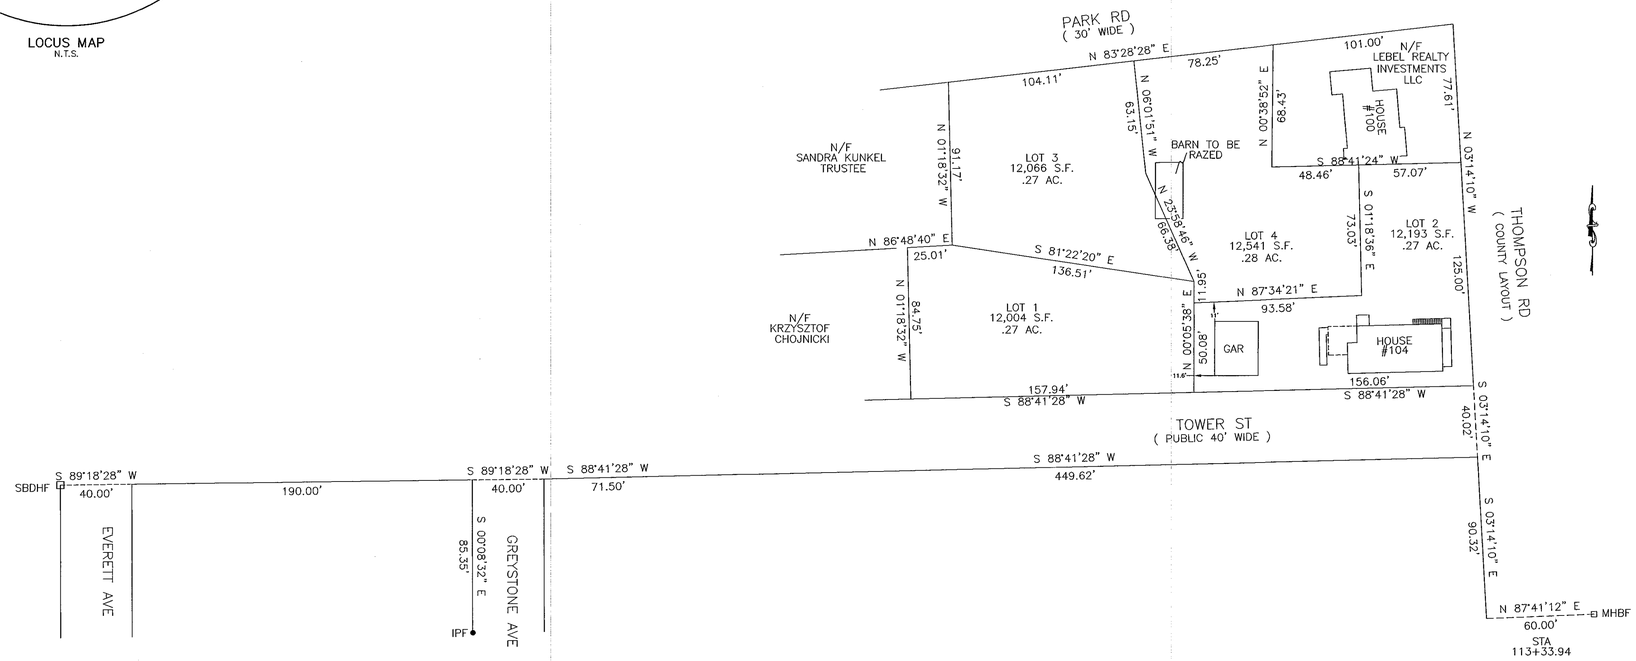

40 0 40 80 120

SCALE 1" = 40'

WEBSTER

PLANNING BOARD

APPROVAL UNDER THE SUBDIVISION CONTROL LAW IS NOT REQUIRED

A MAJORITY VOTE

DATE: _____

PLANNING BOARD ENDORSEMENT IS NOT A DETERMINATION AS TO CONFORMANCE WITH THE ZONING BYLAW.

COMMONWEALTH OF MASSACHUSETTS
DANIEL J. TIVNAN
NO. 40047
PROFESSIONAL LAND SURVEYOR
8-7-19

THIS PLAN HAS BEEN PREPARED IN CONFORMITY WITH THE RULES AND REGULATIONS OF THE REGISTERS OF DEEDS OF THE COMMONWEALTH OF MASSACHUSETTS.

hs&t group, inc.
PROFESSIONAL CIVIL ENGINEERS & LAND SURVEYORS
75 HAMMOND STREET - 2ND FLOOR
WORCESTER, MASSACHUSETTS 01610-1723
PHONE: 508-757-4944 EMAIL: INFO@HSTGROUP.NET
FAX: 508-752-8895 WWW.HSTGROUP.NET

PLAN OF LAND
104 THOMPSON RD WEBSTER MA

APPLICANT(S)/OWNER(S):
LEBEL REALTY INVESTMENTS LLC
27 WAWELA PARK RD WEBSTER MA

DATE:	08-05-19	COMP'D:	DJT	FIELD:	PS
SCALE:	1"=40'	CAD:	DJT	FLD. BK:	652-8
ZONE:	B4	REV'D:			THOMPSON104PL2

JOB NUMBER: 6523

DWG NUMBER: 2004

SHEET NUMBER
1 OF 1